Plat Cabinet 16 Slide 10W

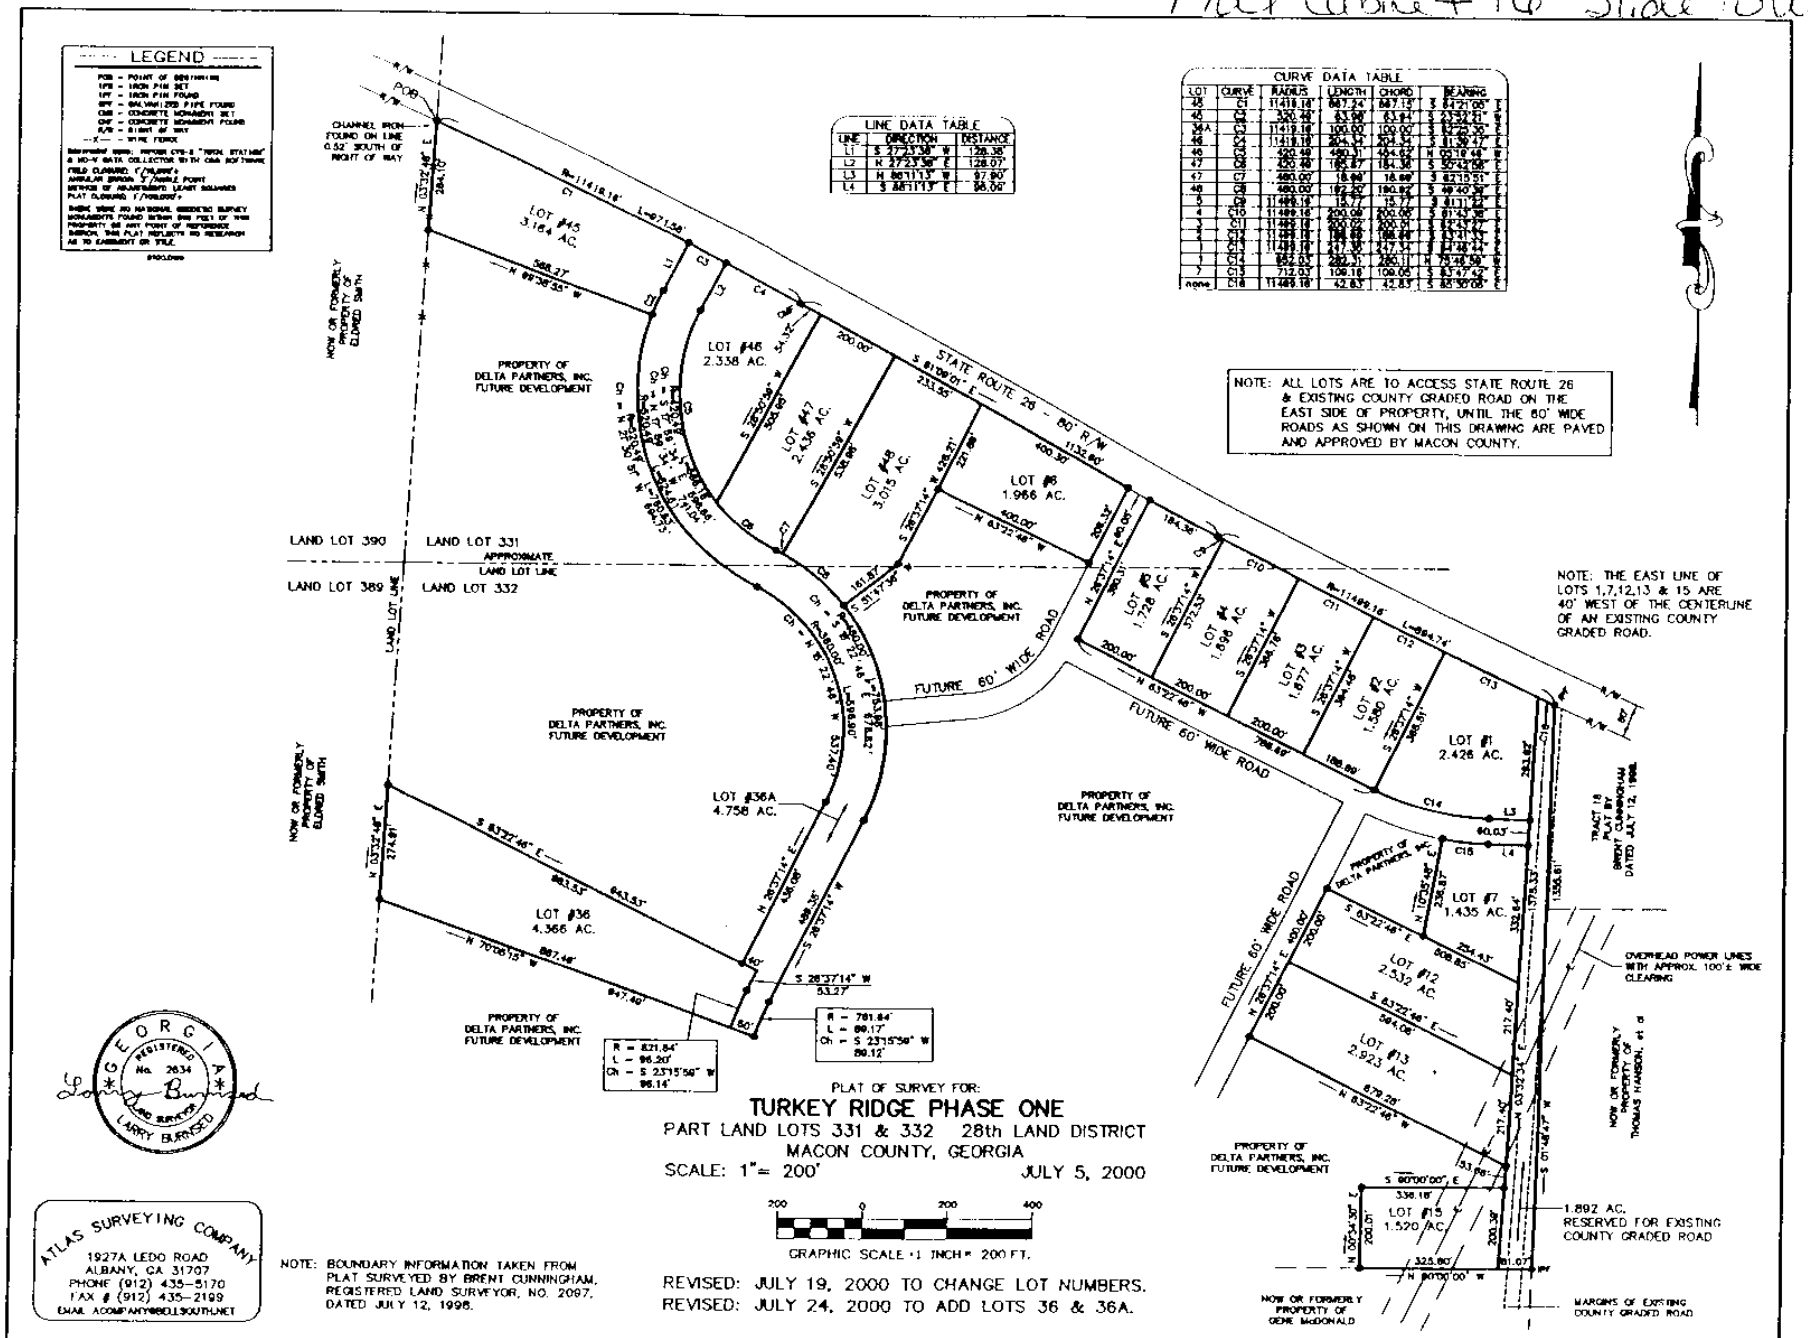

LINE DATA TABLE		
LINE	DIRECTION	DISTANCE
L1	S 27°23'38" W	126.38'
L2	N 27°23'38" E	126.07'
L3	N 86°11'13" W	97.80'
L4	S 86°11'13" E	96.00'

CURVE DATA TABLE					
LOT	CURVE	RADIUS	LENGTH	CHORD	BEARING
45	C1	11418.16'	867.24'	867.15'	S 84°21'05" E
45	C2	320.48'	83.98'	83.81'	S 23°32'51" W
36A	C3	1149.16'	100.00'	100.00'	S 82°22'35" E
46	C4	11418.16'	204.34'	204.34'	S 81°38'47" E
46	C5	320.48'	480.31'	434.62'	N 00°10'48" W
47	C6	320.48'	185.87'	184.38'	S 50°42'58" W
47	C7	480.00'	18.99'	18.99'	S 82°15'51" W
48	C8	480.00'	192.92'	190.69'	S 49°40'39" W
5	C9	11418.16'	15.77'	15.77'	S 81°11'42" E
4	C10	11418.16'	200.00'	200.00'	S 81°43'38" E
3	C11	11418.16'	200.00'	200.00'	S 81°43'47" E
2	C12	11418.16'	184.68'	184.68'	S 81°31'54" E
1	C13	11418.16'	217.51'	217.51'	S 81°48'42" E
1	C14	852.03'	280.11'	280.11'	N 79°48'59" W
7	C15	712.03'	109.16'	109.06'	S 83°47'42" E
none	C16	11418.16'	42.83'	42.83'	S 85°50'08" E

PLAT OF SURVEY FOR:

TURKEY RIDGE PHASE ONE

PART LAND LOTS 331 & 332 28th LAND DISTRICT
MACON COUNTY, GEORGIA
SCALE: 1"= 200' JULY 5, 2000

REVISED: JULY 19, 2000 TO CHANGE LOT NUMBERS.
REVISED: JULY 24, 2000 TO ADD LOTS 36 & 36A.

GEORGIA REGISTERED No. 2634 LAND SURVEYOR LARRY BURNEY

ATLAS SURVEYING COMPANY
1927A LEDO ROAD
ALBANY, GA 31707
PHONE (912) 435-5170
FAX # (912) 435-2199
EMAIL ACOMPANY@BELLSOUTH.NET

NOTE: BOUNDARY INFORMATION TAKEN FROM PLAT SURVEYED BY BRENT CUNNINGHAM, REGISTERED LAND SURVEYOR, NO. 2097, DATED JULY 12, 1996.